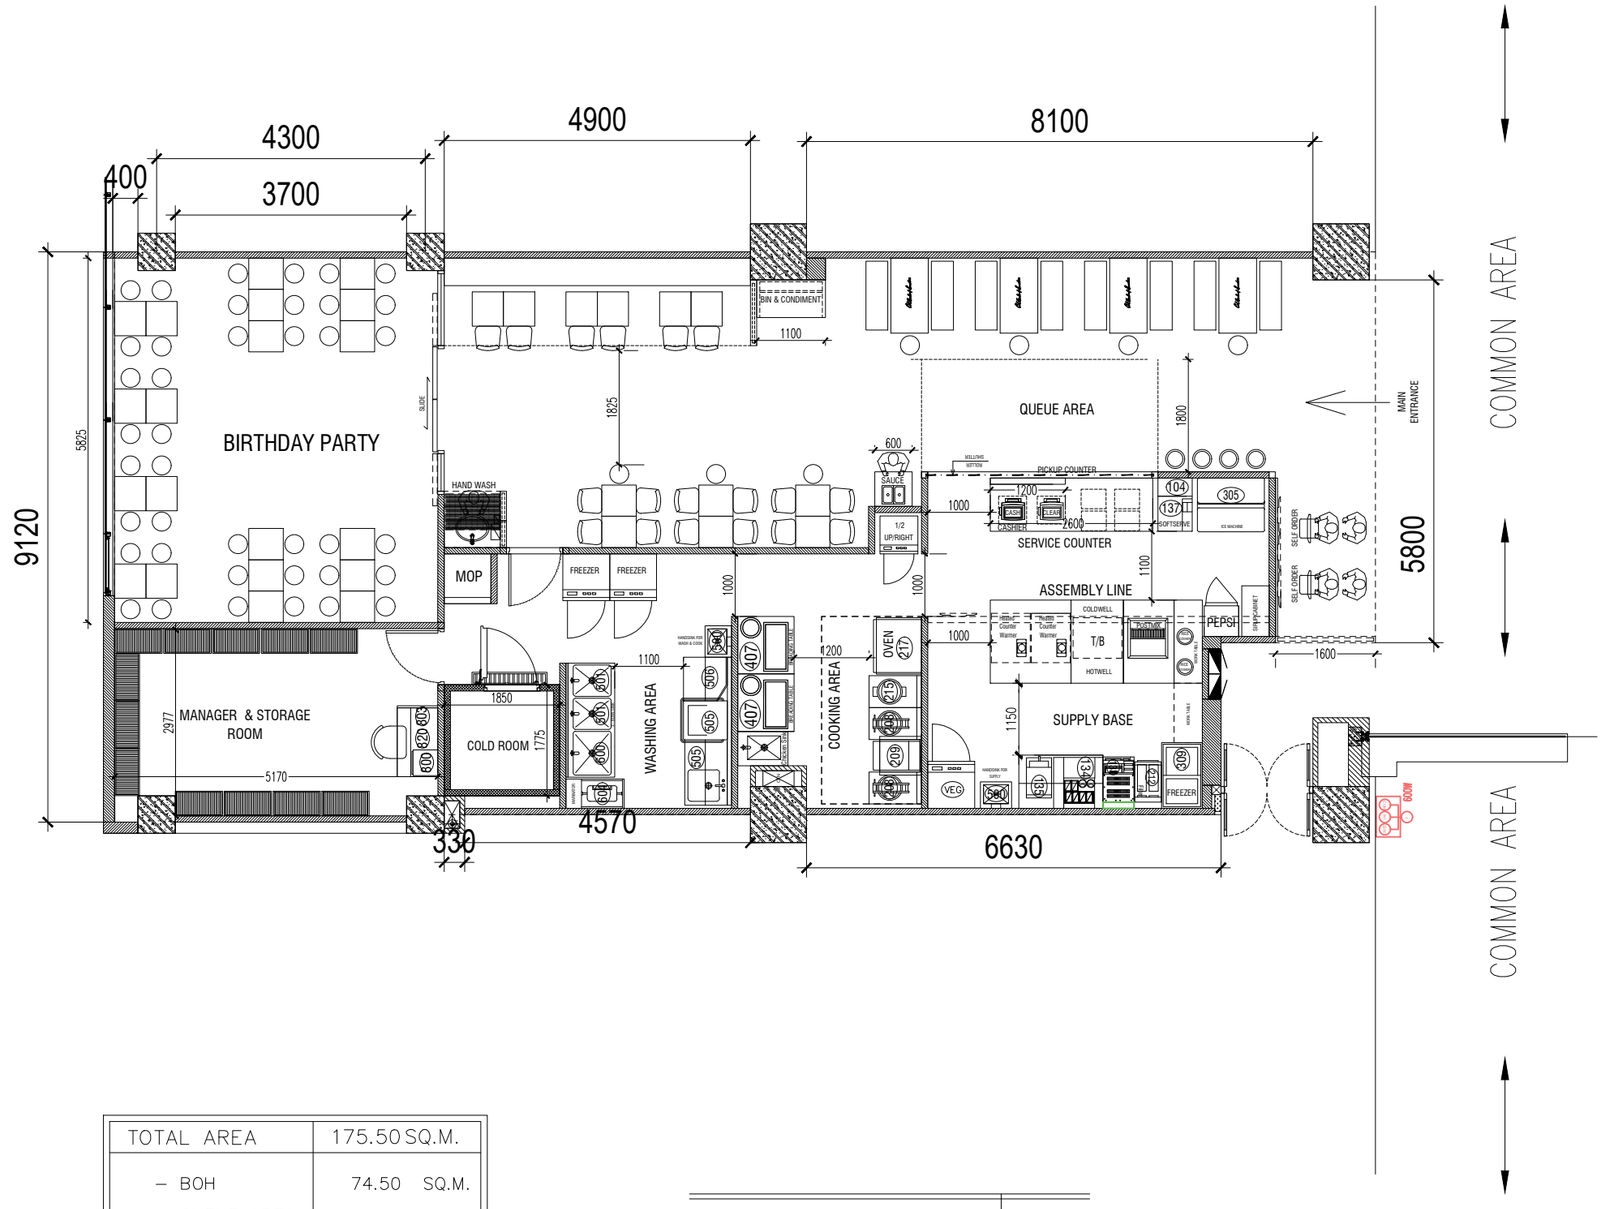

TOTAL AREA	175.50 SQ.M.
– BOH	74.50 SQ.M.
– QUEUE AREA	6.50 SQ.M.
– DINING AREA	94.50 SQ.M.
TOTAL SEATING	88 SEATS

FURNITURE LAYOUT	1:100

KFC RESTAURANT

VINCOM MEGAMALL GRAND PARK

HO CHI MINH CITY

VIETNAM

APPROVED BY

P Q Nam

Sibojyoti Chatterjee

DESIGN CONSULTANT :

GDN CO,.LTD

11th Floor, Q.House Asoke Building, 66 Sukhumvit 21 Road, North Klongtoey , Wattana , Bangkok 10110 , Thailand
Tel.662 264 2251 Fax.662 264 2252 E-Mail : info@gdnco.com

DRAWING TITLE :

EXISTING LAYOUT PLAN

REVISION

NO.	DATE	DESCRIPTION

DRAWN BY : CUC HA

DRAWING NO.

CHECKED BY : –

APPROVED BY :

TOTAL 00

DATE 15.MARCH.2024

ALL DIMENSIONS SHOULD BE VERIFIED AT SITE AND DESCRIPANCIES MUST BE NOTIFIED FOR DECISION.

THESE DRAWINGS ARE THE PROPERTY OF KFC VIETNAM AND ARE NOT TO BE USED OR REPRODUCED WITHOUT SPECIFIC WRITTEN PERMISSION.